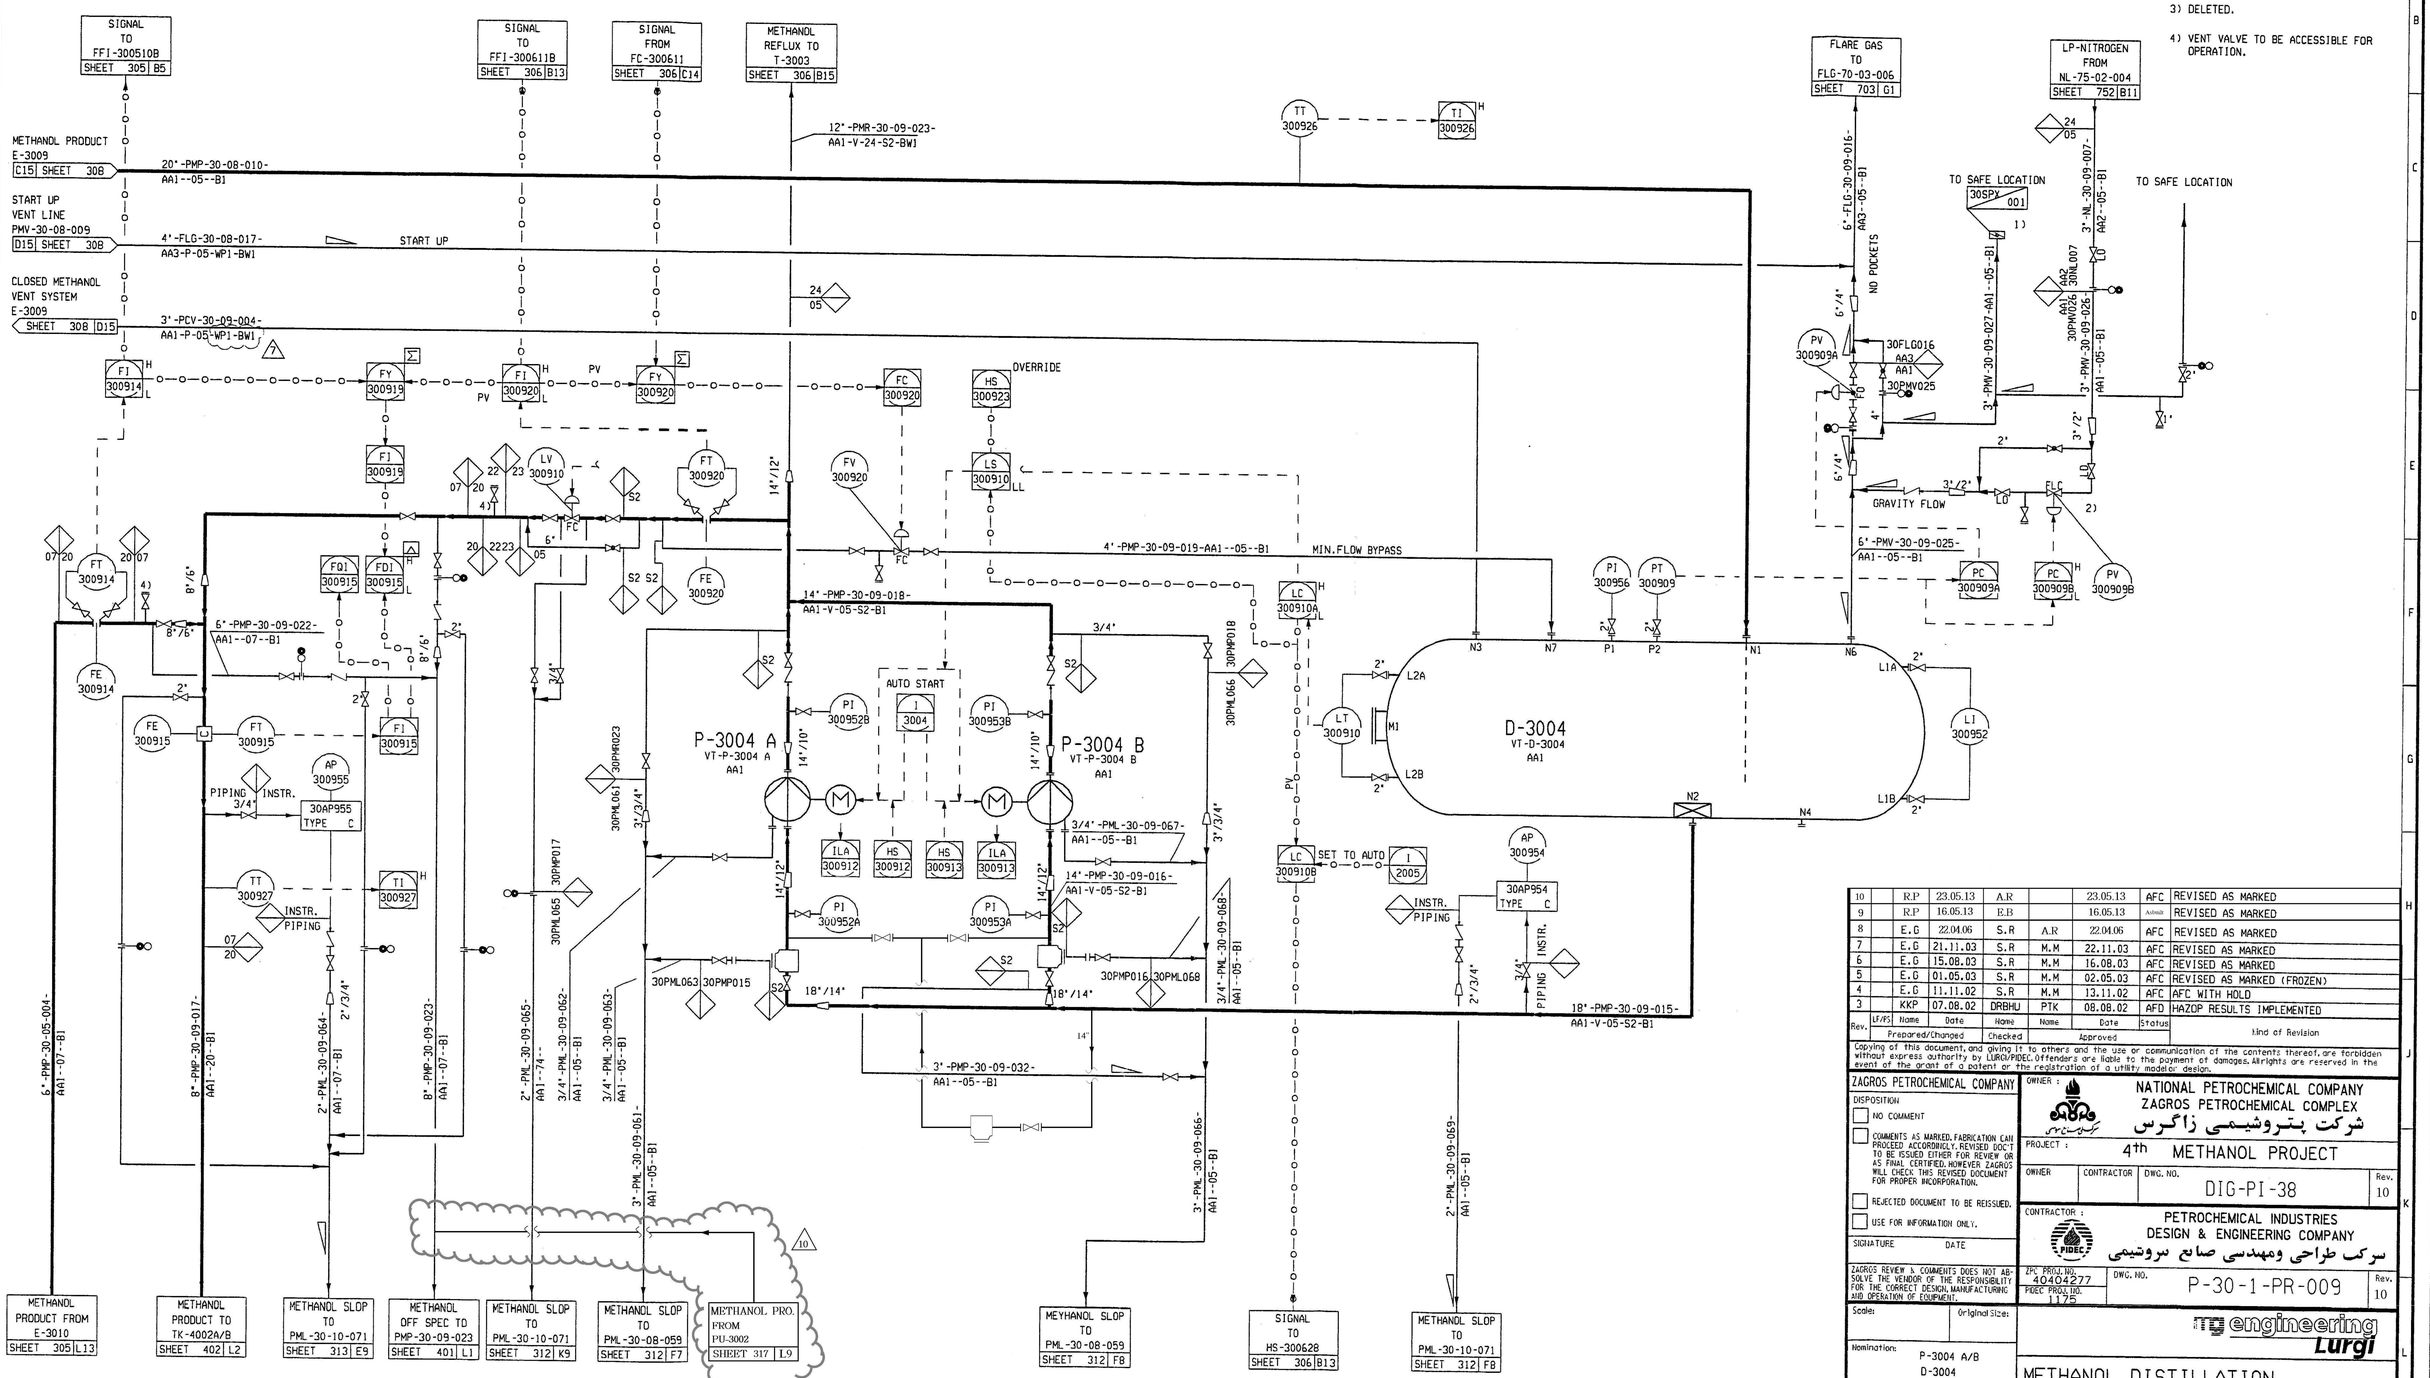

Rev.	LF/FS	Name	Date	Name	Name	Date	Status	Kind of Revision
10		R.P	23.05.13	A.R		23.05.13	AFC	REVISED AS MARKED
9		R.P	16.05.13	E.B		16.05.13	Admnl	REVISED AS MARKED
8		E.G	22.04.06	S.R	A.R	22.04.06	AFC	REVISED AS MARKED
7		E.G	21.11.03	S.R	M.M	22.11.03	AFC	REVISED AS MARKED
6		E.G	15.08.03	S.R	M.M	16.08.03	AFC	REVISED AS MARKED
5		E.G	01.05.03	S.R	M.M	02.05.03	AFC	REVISED AS MARKED (FROZEN)
4		E.G	11.11.02	S.R	M.M	13.11.02	AFC	AFC WITH HOLD
3		KKP	07.08.02	DRBHU	PTK	08.08.02	AFD	HAZOP RESULTS IMPLEMENTED
	Prepared/Changed			Checked	Approved			

Copying of this document, and giving it to others and the use or communication of the contents thereof, are forbidden without express authority by LURGI/PIDEC. Offenders are liable to the payment of damages. All rights are reserved in the event of the grant of a patent or the registration of a utility model or design.

ZAGROS PETROCHEMICAL COMPANY

DISPOSITION
- [ ] NO COMMENT
- [ ] COMMENTS AS MARKED. FABRICATION CAN PROCEED ACCORDINGLY. REVISED DOC'T TO BE ISSUED EITHER FOR REVIEW OR AS FINAL CERTIFIED. HOWEVER ZAGROS WILL CHECK THIS REVISED DOCUMENT FOR PROPER INCORPORATION.
- [ ] REJECTED DOCUMENT TO BE REISSUED.
- [ ] USE FOR INFORMATION ONLY.

SIGNATURE DATE

ZAGROS REVIEW & COMMENTS DOES NOT ABSOLVE THE VENDOR OF THE RESPONSIBILITY FOR THE CORRECT DESIGN, MANUFACTURING AND OPERATION OF EQUIPMENT.

OWNER : NATIONAL PETROCHEMICAL COMPANY
ZAGROS PETROCHEMICAL COMPLEX
شرکت پتروشیمی زاگرس

PROJECT : 4th METHANOL PROJECT

OWNER	CONTRACTOR	DWG. NO.	Rev.
		DIG-PI-38	10

CONTRACTOR : PETROCHEMICAL INDUSTRIES DESIGN & ENGINEERING COMPANY
سرکت طراحی ومهندسی صانع پروشیمی

ZPC PROJ. NO. 40404277
PIDEC PROJ. NO. 1175
DWG. NO. P-30-1-PR-009 Rev. 10

Scale: Original Size:

Nomination: P-3004 A/B
D-3004

Basic document:

DCC DG RT DL-No.

engineering Lurgi

METHANOL DISTILLATION
ATM. COLUMN REFLUX
UNIT 300
P&I DIAGRAM SHEET 309

Job name: MEGA METHANOL IRAN

Lurgi Job No. I6966601 Lurgi Document No. 37309 Rev. 10

EDV-Ident-No.: igs7 e:\pipe\6966601\rui d_37309.pid 022 10.02.04 GHAVANINI PDSWKS3