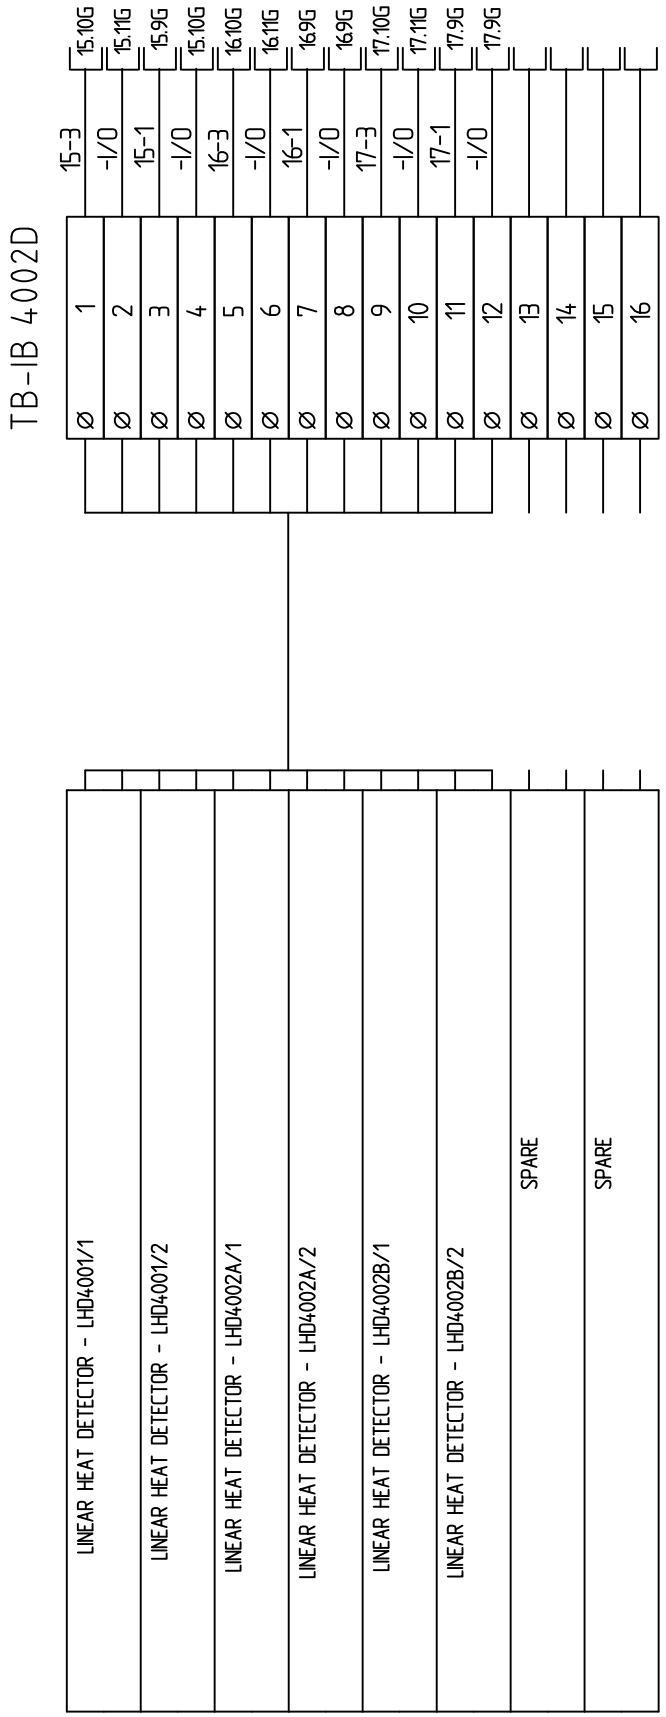

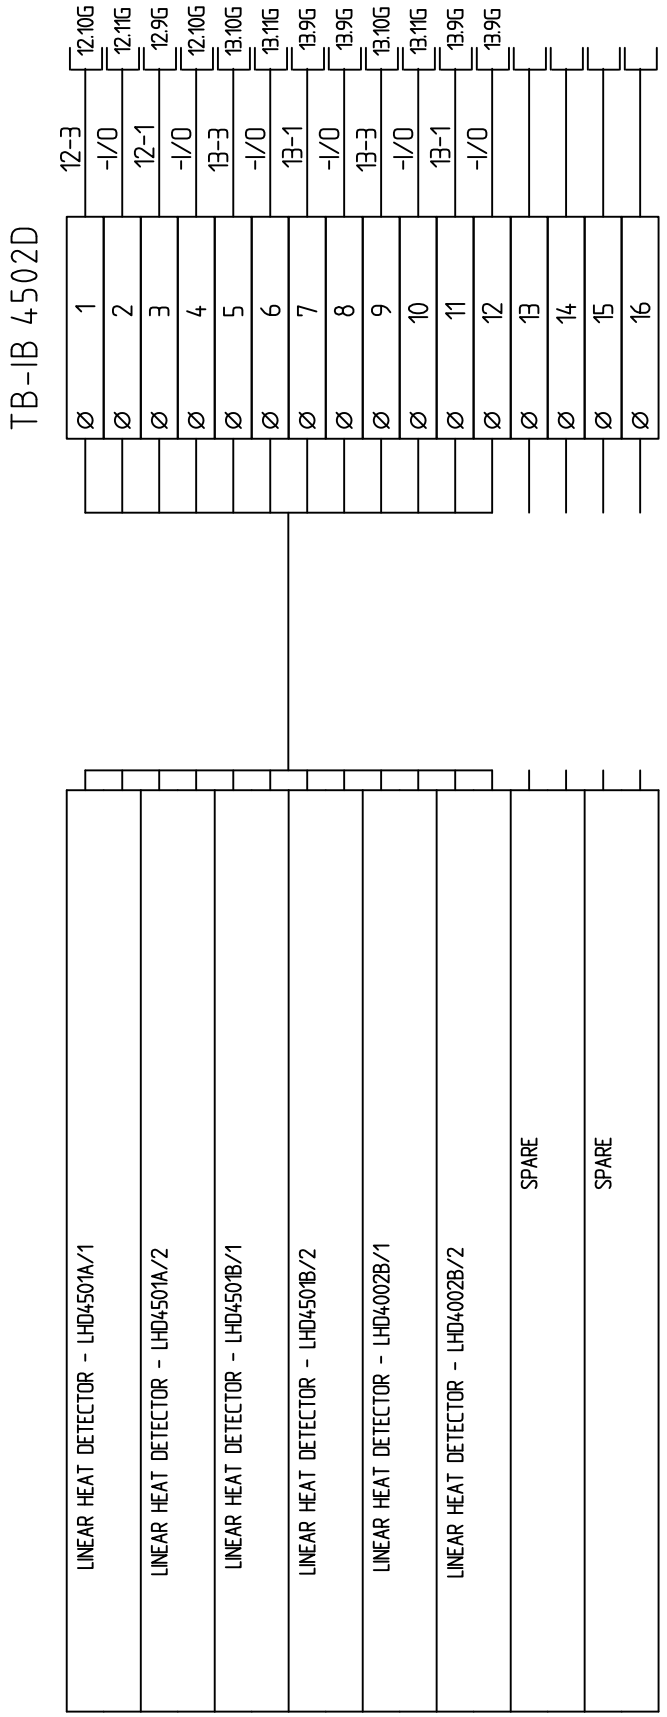

BOTH TB ARE INTRINSICALLY SAFE

NARFOAM KAR CO.

TITLE:

DEDLUGE SYSTEM
INTERCONNECTION DIAGRAM
TB-IB 4002D/IB 4502D

PROJECT : 4TH METHANOL PLANT

DRAWING NO.	PIDEC PROJECT NO.	SHEET	SCALE	SIZE	REV.
VD-3-647-013-3	1175	6 OF 7	NTS	A3	3