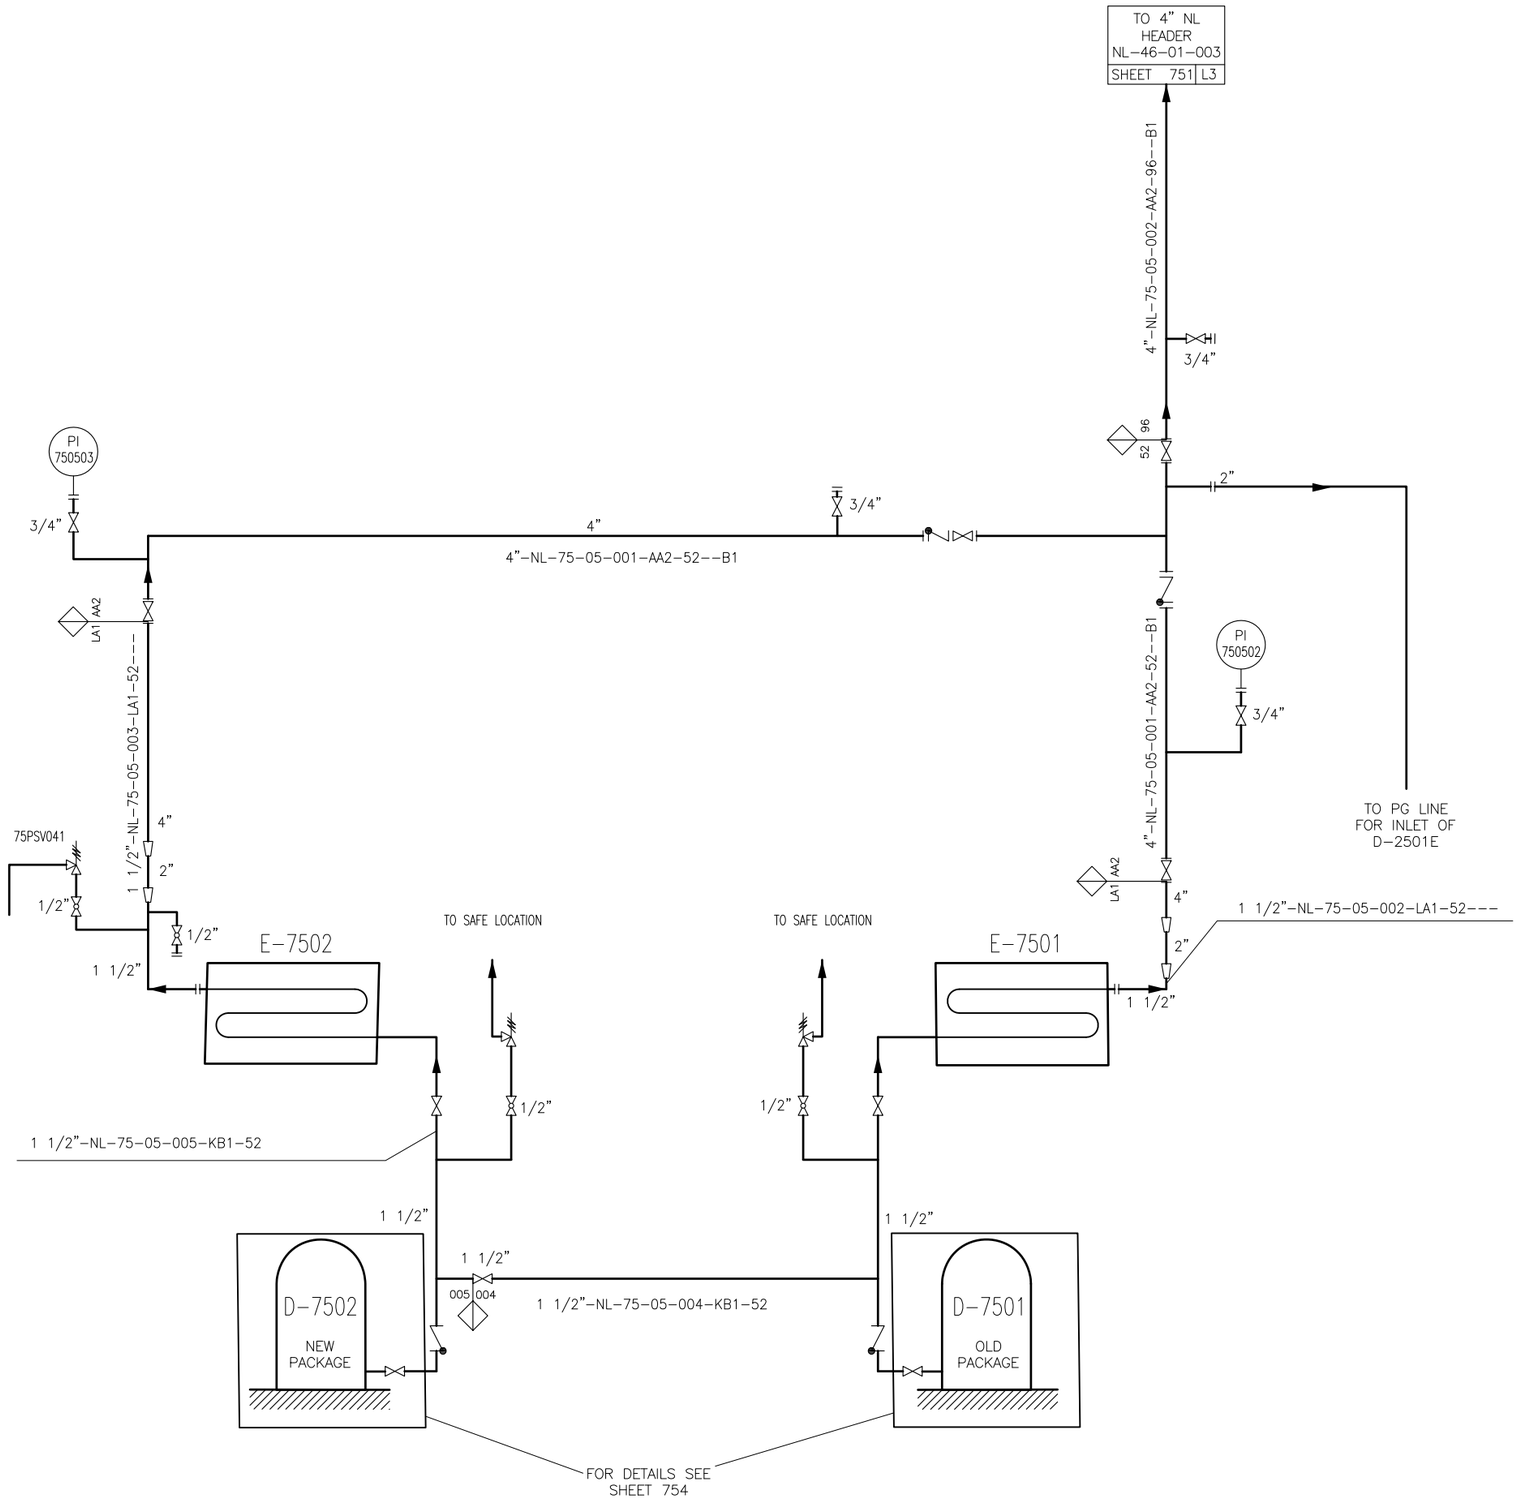

REV.	LF/PS	NAME	DATE	NAME	NAME	DATE	STATUS	KIND OF REVISION
0		H.Safari	16.08.2020	Mj.Jamali			AFC	FIRST ISSUE
		PREPARED/CHANGED		CHECKED	APPROVED			

COPYING OF THIS DOCUMENT, AND GIVINGIT TO THE OTHERS AND THE USE COMMUNICATION OF THE CONTENTS THEREF, ARE FORBIDDEN WITHOUT EXPRESS AUTHORITY BY LURGI/PIDEC. OFFENDERS ARE LIABLE TO THE PAYMENT OF DAMAGES. ALL RIGHTS ARE RESERVED IN THE EVENT OF THE GRANT OF THE PATENT OR THE RIGISTRATION OF THE UTILITY MODEL OR DESIGN.

ZAGROS PETROCHEMICAL COMPANY

DISPOSITION:

- [ ] NO COMMENT
- [ ] COMMENTS AS MARKED. FABRICATION CAN PROCEED ACCORDINGLY. REVISED DOC'T TO BE ISSUED EITHER FOR REVIEW OR AS FINAL CERTIFIED. HOWEVER ZAGROS WILL CHECK THIS REVISED DOCUMENT FOR PROPER INCORPORATION.
- [ ] REJECTED DOCUMENT TO BE REISSUED.
- [ ] USE FOR INFORMATION ONLY.

SIGNATURE DATE

ZAGROS REVIEW & COMMENTS DOES NOT ABSOLVE THE VENDOR OF THE RESPONSIBILITY FOR THE CORRECT DESIGN, MANUFACTURING AND OPERATION OF EQUIPMENT.

NOMINATION: N2 PACKAGE

JOB NAME: MEGA METHANOL IRAN

OWNER: ZAGROS PETROCHEMICAL COMPANY
شرکت پتروشیمی زاگرس

PROJECT: 4th METHANOL PROJECT

N2 PACKAGE

UNIT 750

P&I DIAGRAM SHEET 755

Document No.

REV. 0

DENOMINATION: P&ID-Diagram

DRAWING NUMBER

SHEET 1 SH.